Figure 73-2

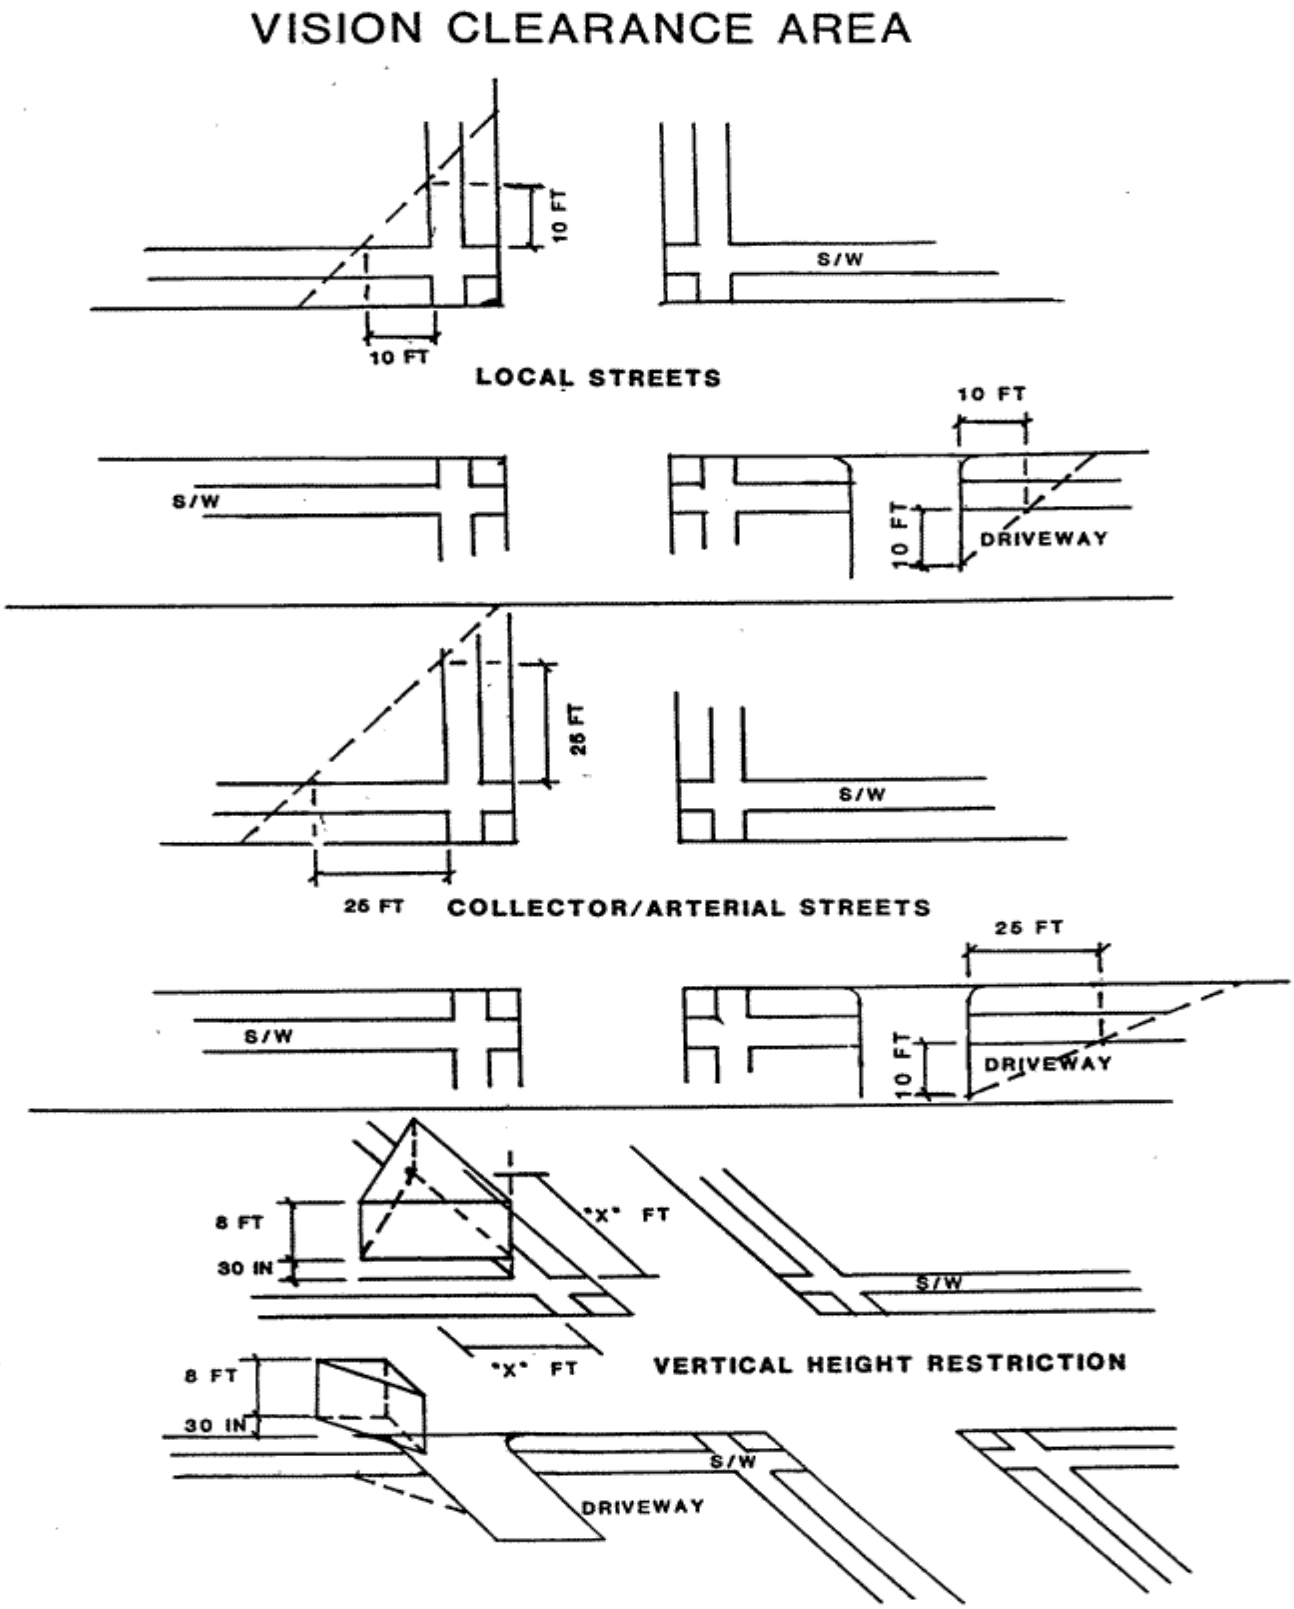
VISION CLEARANCE AREA
10 FT
10 FT
S/W
LOCAL STREETS
10 FT
S/W
10 FT
DRIVEWAY
25 FT
25 FT
S/W
COLLECTOR/ARTERIAL STREETS
25 FT
S/W
10 FT
DRIVEWAY
8 FT
30 IN
"X" FT
S/W
8 FT
30 IN
"X" FT
VERTICAL HEIGHT RESTRICTION
S/W
DRIVEWAY