JOB # 2140559.00
MARCH 3, 2015

North

KOCH CORPORATE CENTER

0 75 150 300

PACTRUST
Pacific Realty Associates, L.P.

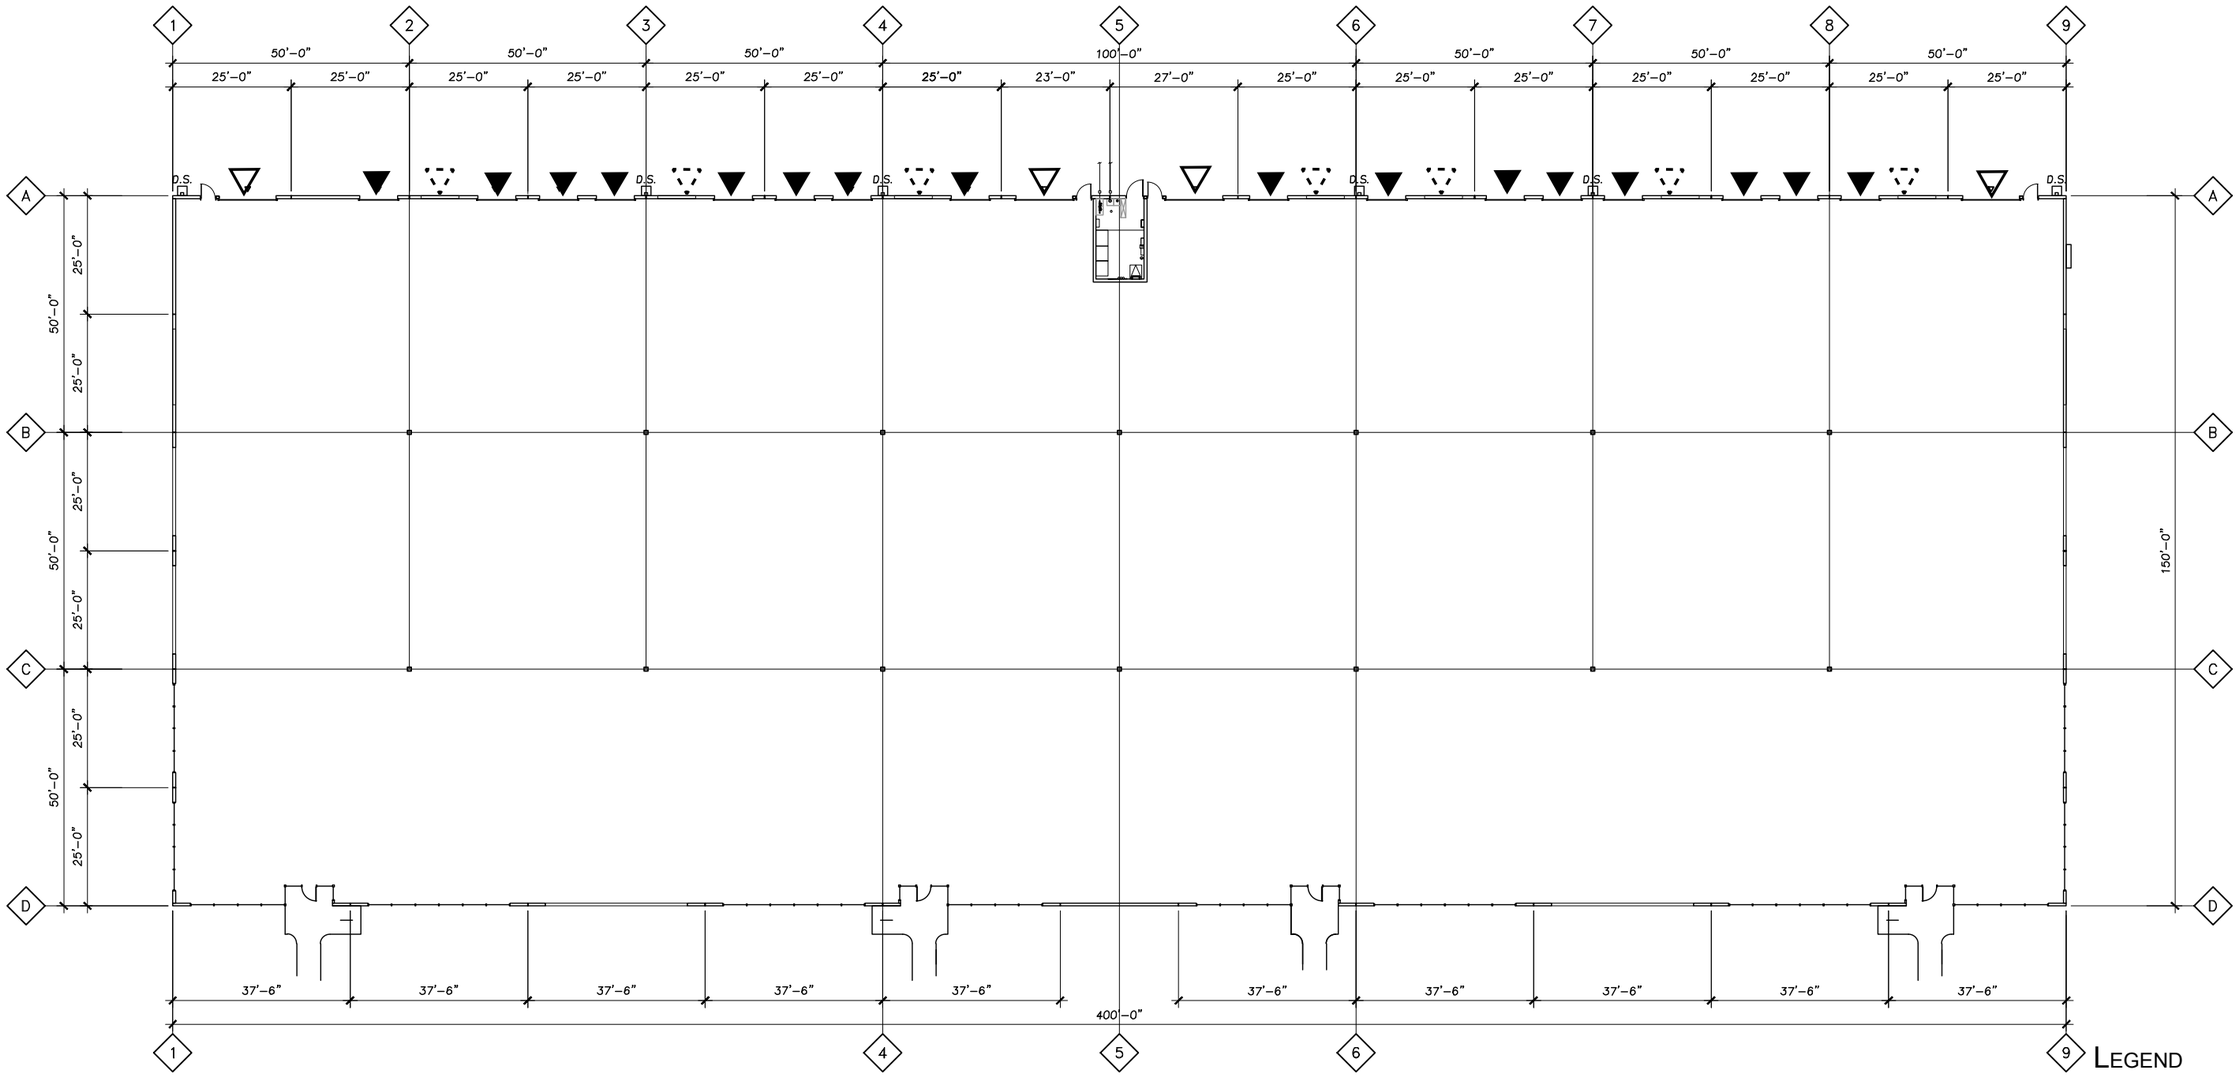

LEGEND

- ON-GRADE DOOR
- DOCK DOOR
- FUTURE DOOR

60,000 SF

JOB # 2140559.00
MARCH 3, 2015

North

BUILDING 5
KOCH CORPORATE CENTER

0 16 32 64

PACTRUST
Pacific Realty Associates, L.P.

SOUTH ELEVATION
1/32"=1'-0"

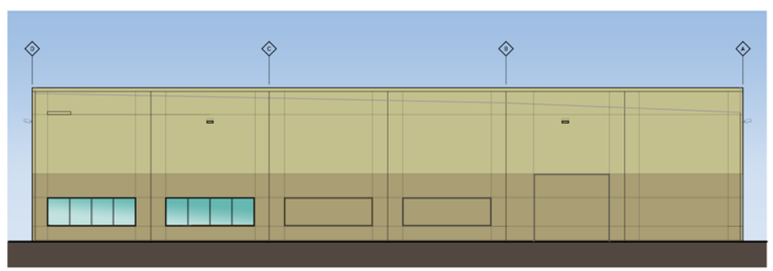

EAST ELEVATION
1/32"=1'-0"

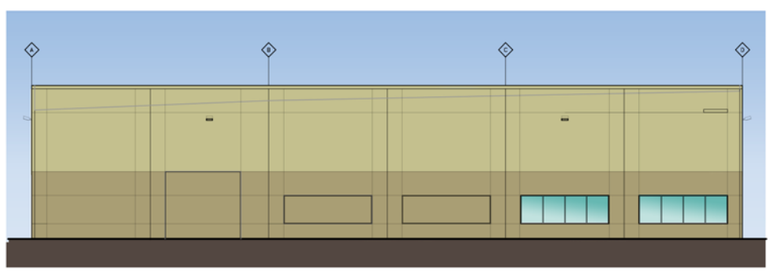

WEST ELEVATION
1/32"=1'-0"

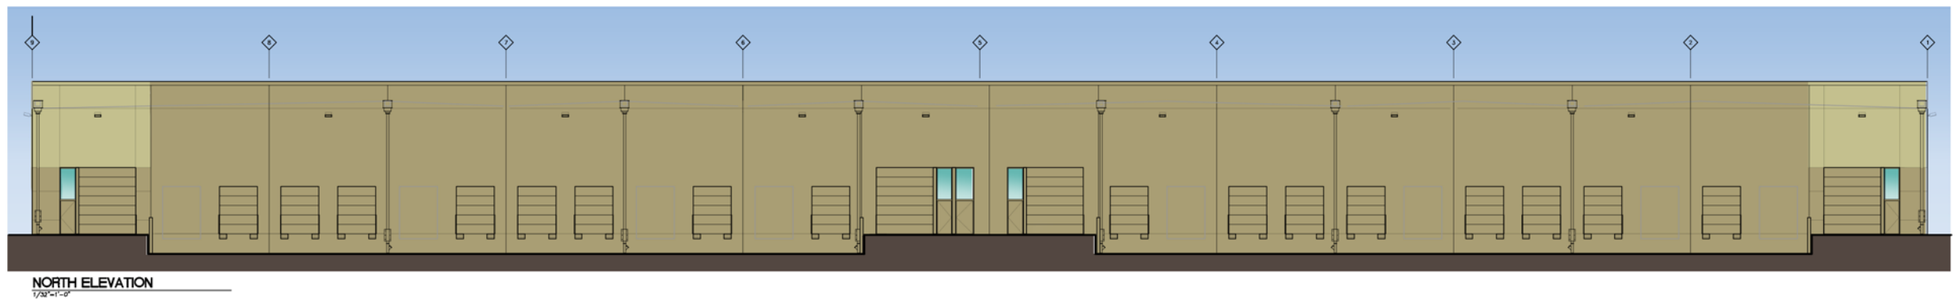

NORTH ELEVATION
1/32"=1'-0"

COLOR 1
MILLER PAINT CO.
DARK GOAT/ P-1

COLOR 2
MILLER PAINT CO.
GOAT/ P-2

GLASS
PPG Solarcool
Azuria

24' CLEAR

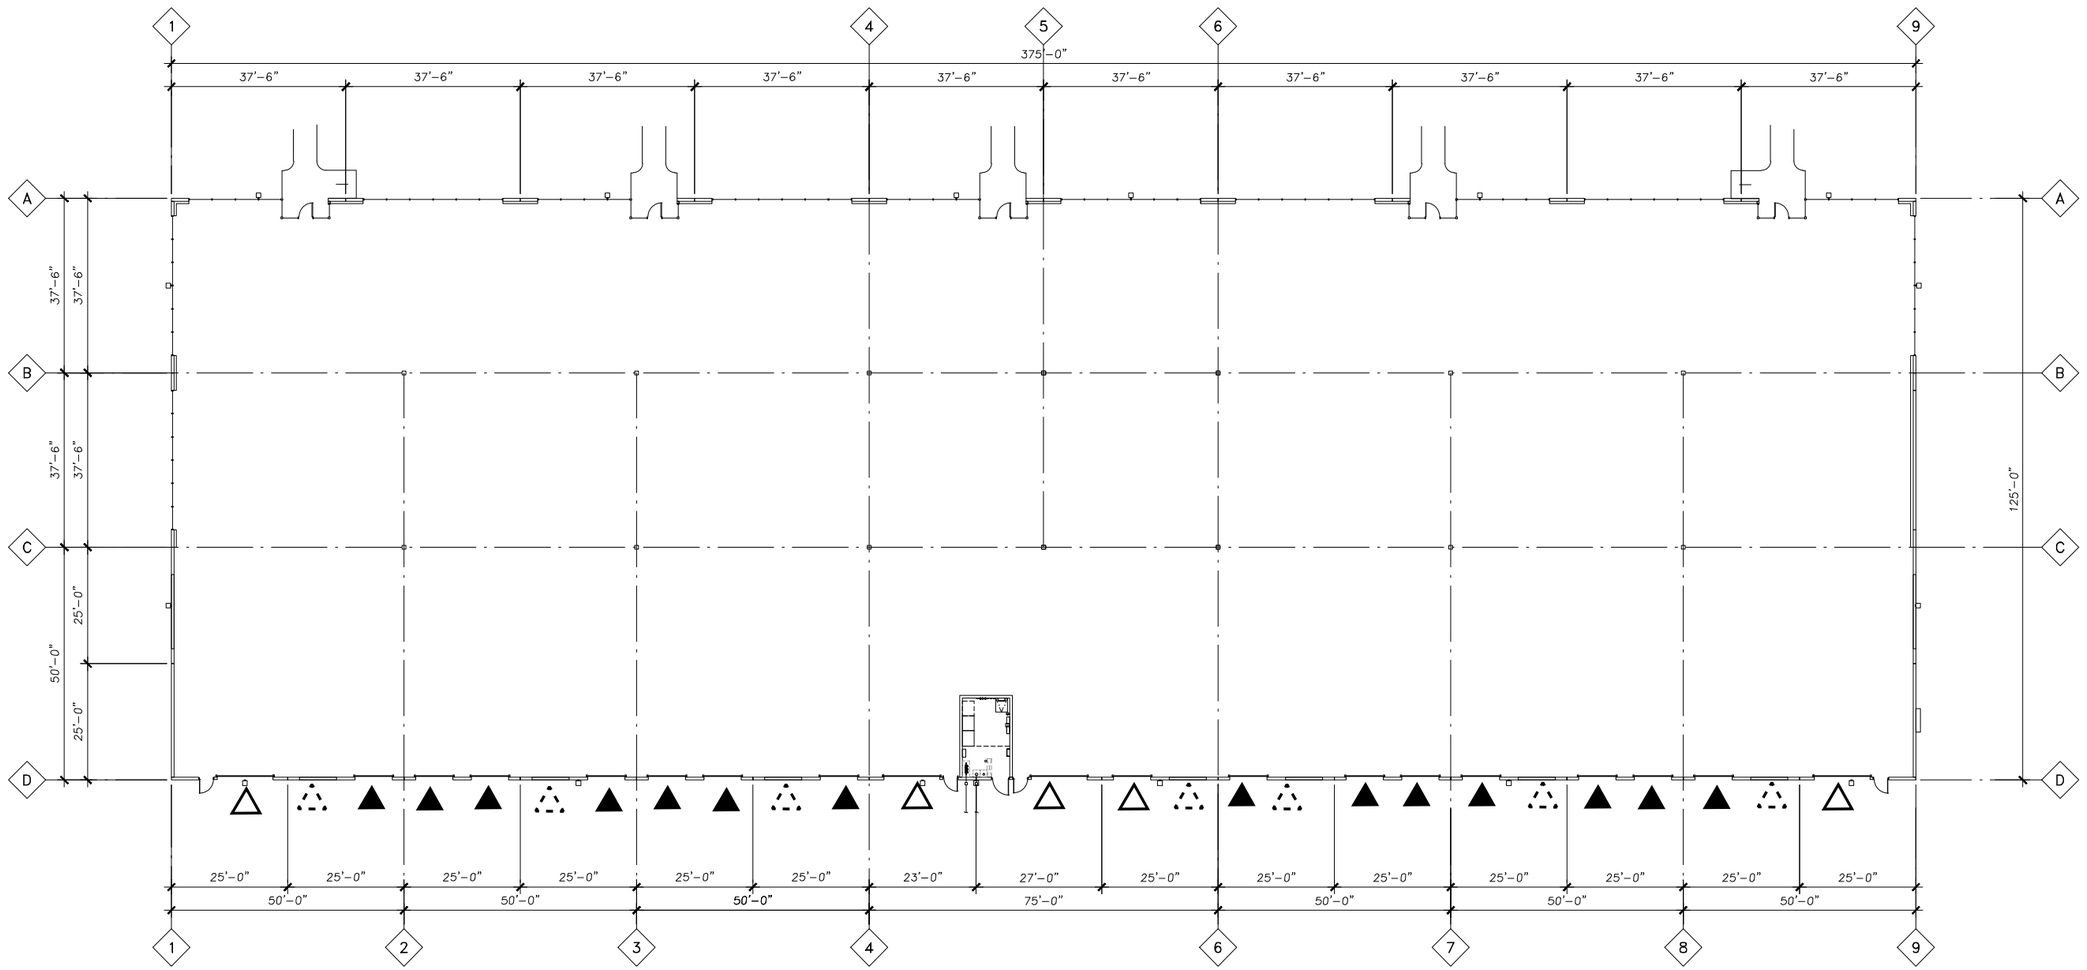

46, 875 SF

LEGEND

- On-grade Door
- Dock Door
- Future Door

SOUTH ELEVATION
1/32"=1'-0"

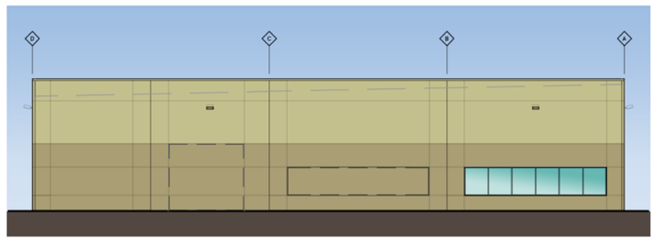

EAST ELEVATION
1/32"=1'-0"

WEST ELEVATION
1/32"=1'-0"

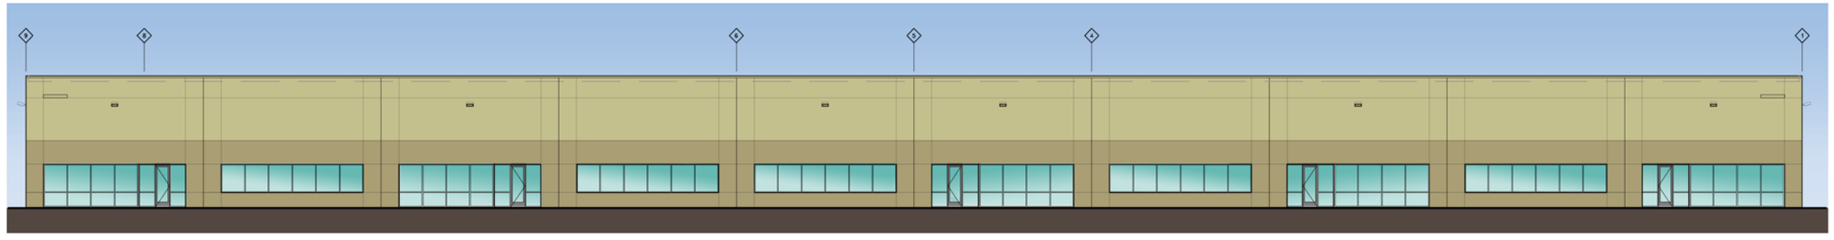

NORTH ELEVATION
1/32"=1'-0"

COLOR 1
MILLER PAINT CO.
DARK GOAT/ P-1

COLOR 2
MILLER PAINT CO.
GOAT/ P-2

GLASS
PPG Solarcool
Azuria

20' CLEAR

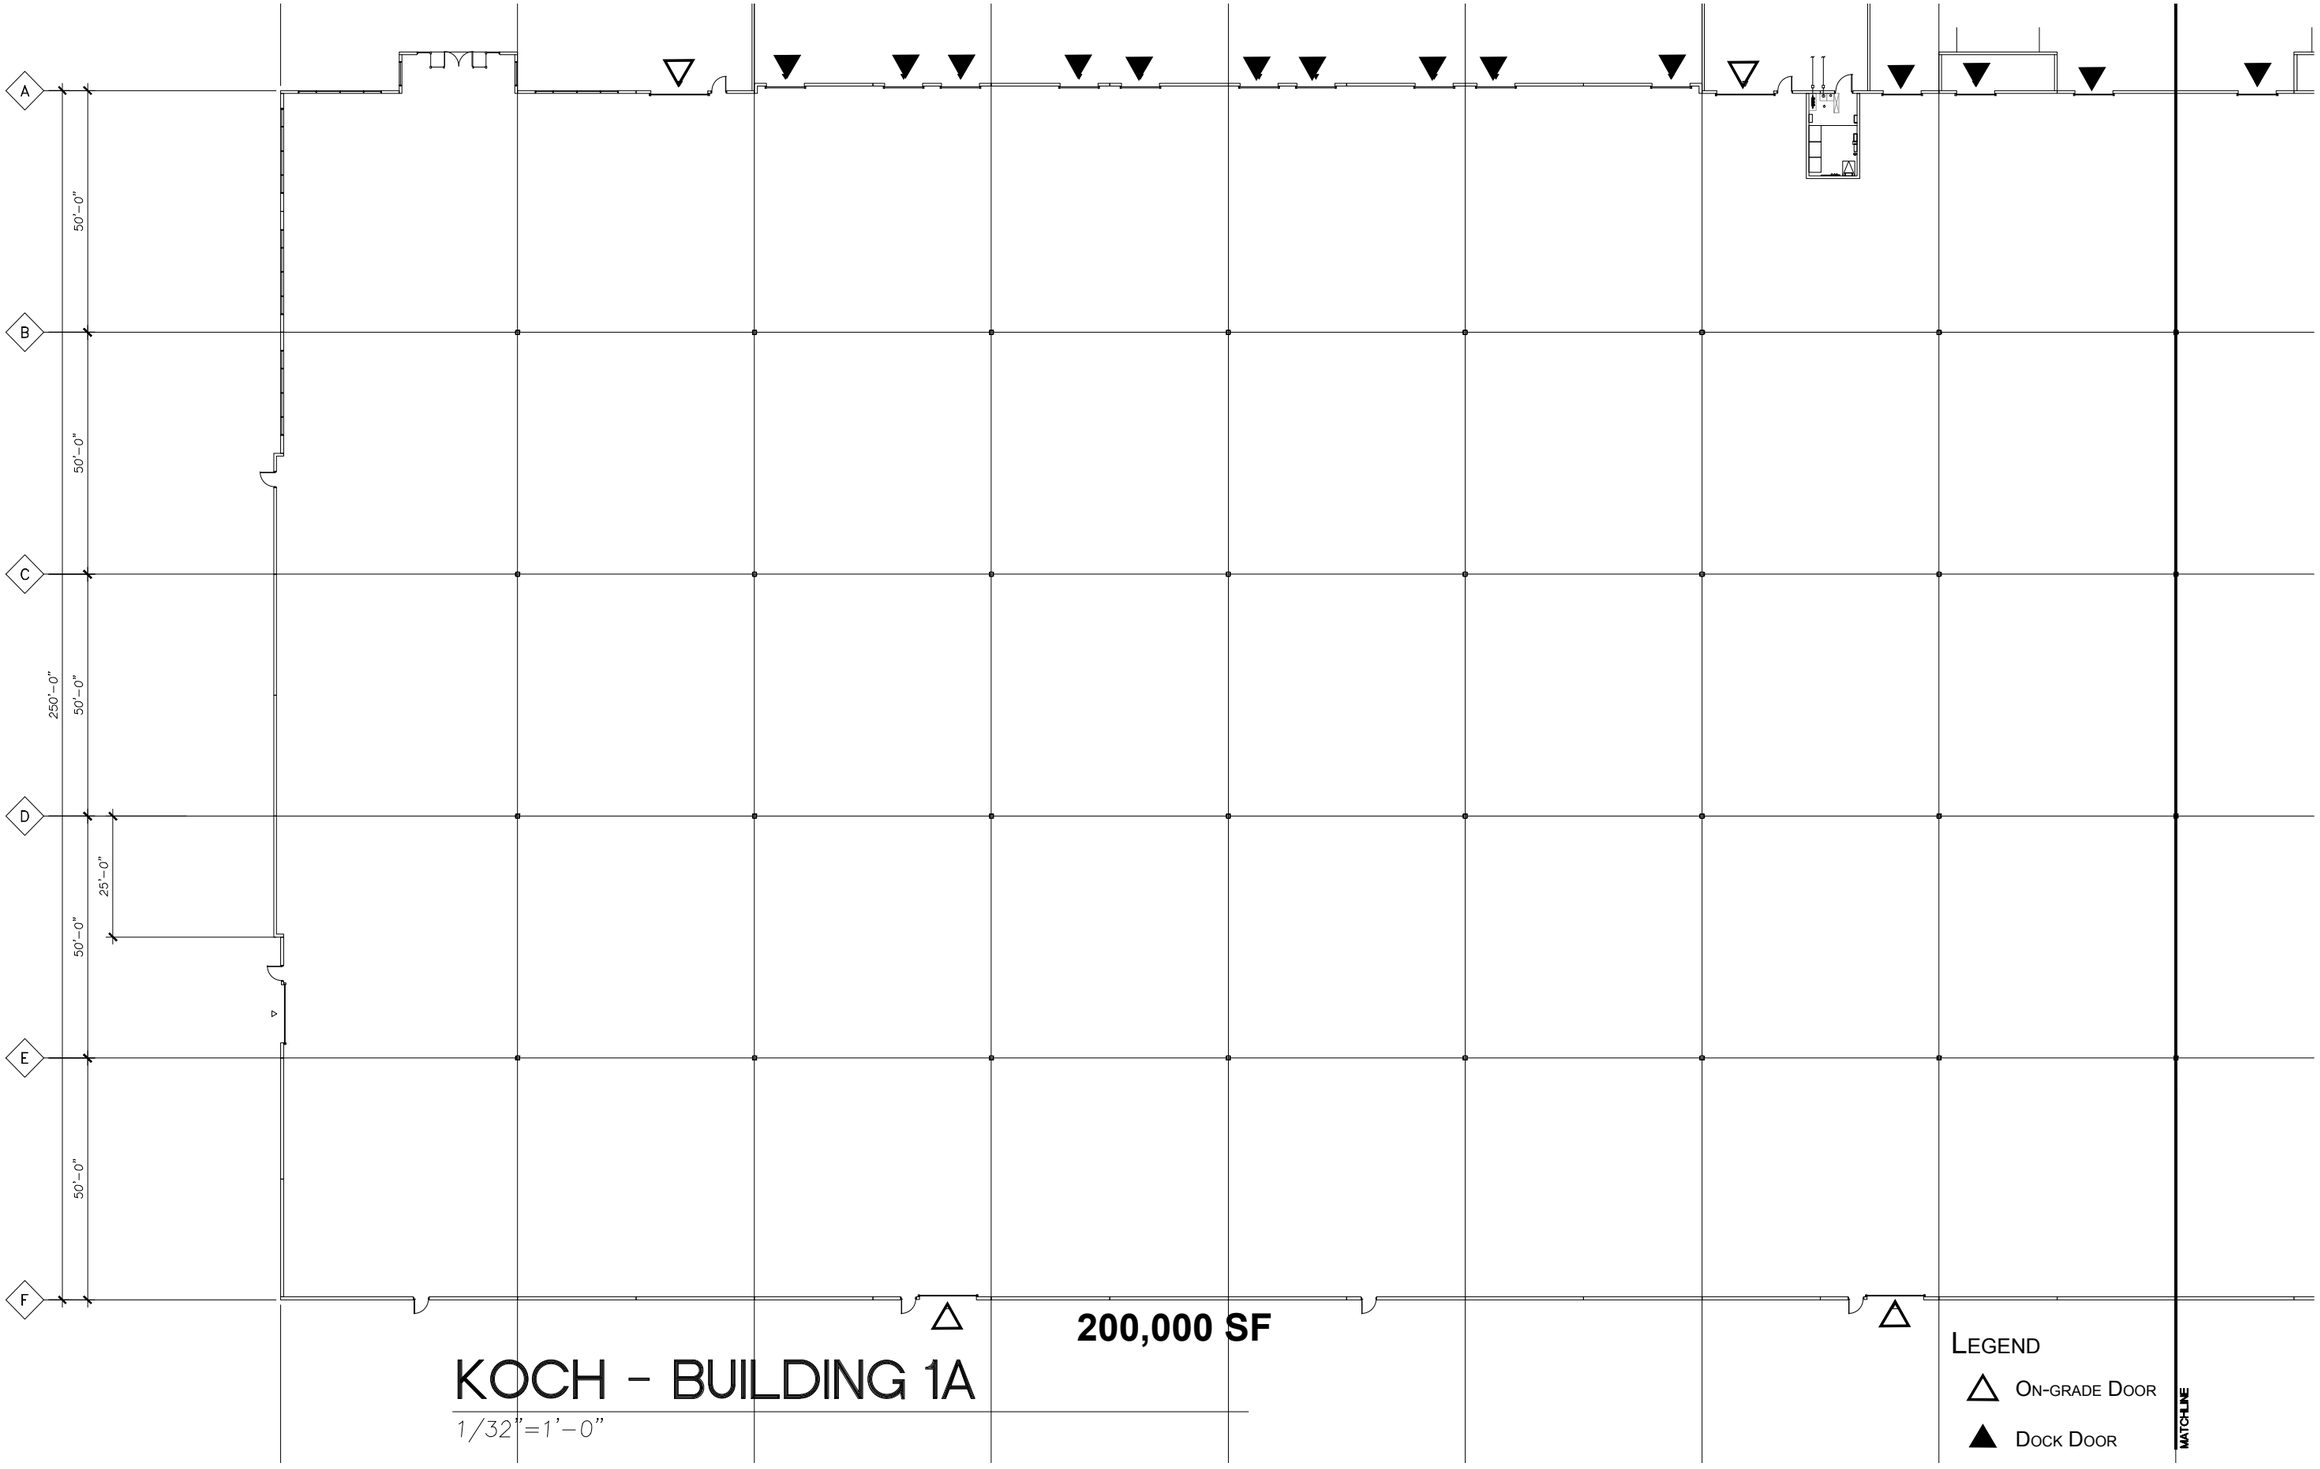

200,000 SF

KOCH - BUILDING 1A

1/32"=1'-0"

LEGEND

- ON-GRADE DOOR
- DOCK DOOR
- FUTURE DOOR

MATCHLINE

KOCH - BUILDING 1B

200,000 SF

1/32"=1'-0"

LEGEND

- ON-GRADE DOOR
- DOCK DOOR
- FUTURE DOOR

JOB # 2140559.00
MARCH 3, 2015

North

BUILDING 1B
KOCH CORPORATE CENTER

0 16 32 64

PACTRUST
Pacific Realty Associates, L.P.

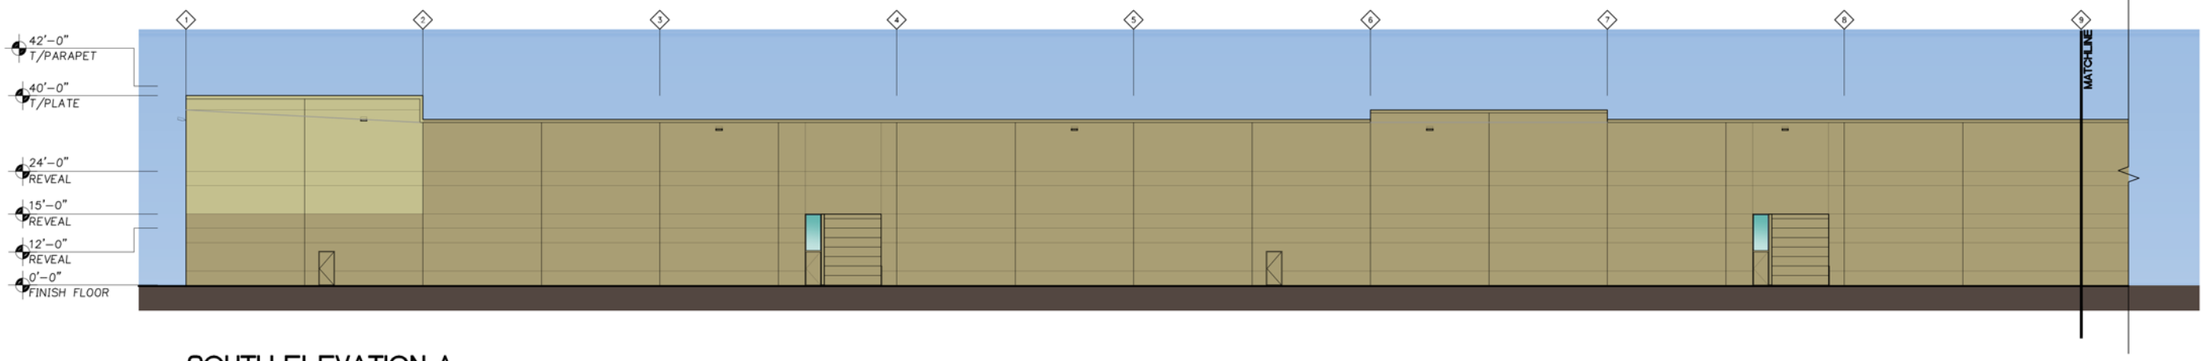

SOUTH ELEVATION A

1/32"=1'-0"

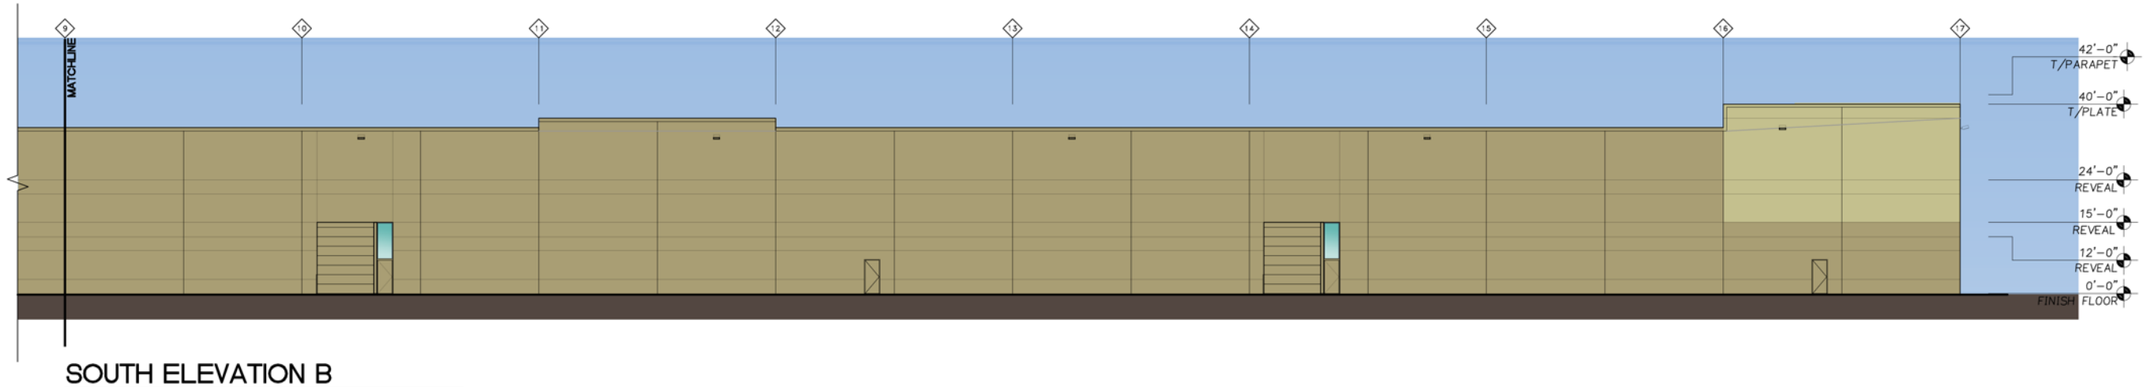

SOUTH ELEVATION B

1/32"=1'-0"

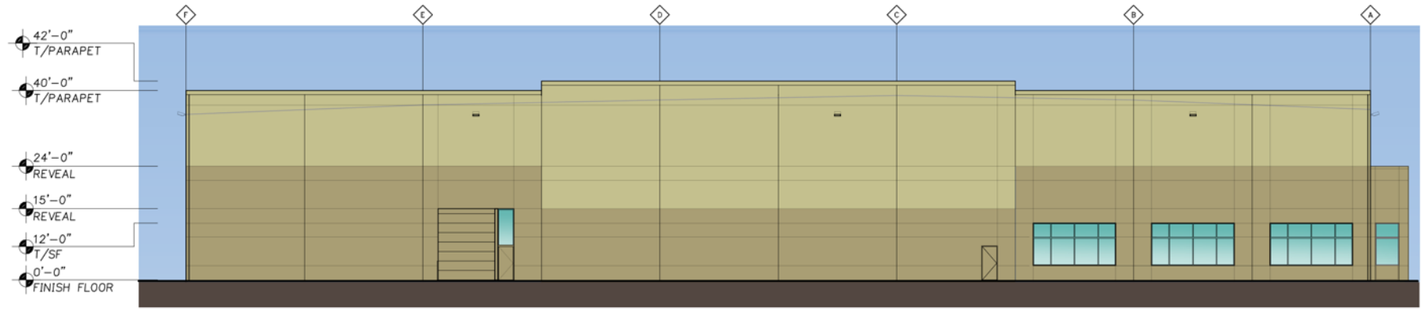

EAST ELEVATION

1/32"=1'-0"

COLOR 1	COLOR 2	GLASS
MILLER PAINT CO. DARK GOAT/ P-1	MILLER PAINT CO. GOAT/ P-2	PPG Solarcool Azuria

32' CLEAR

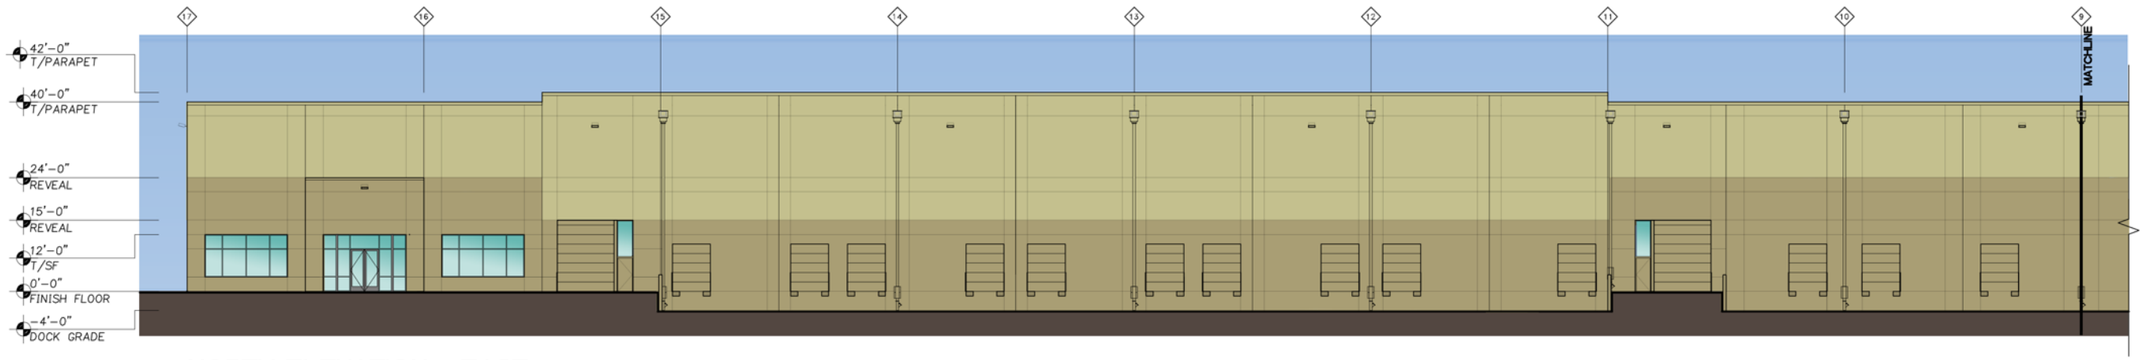

NORTH ELEVATION - EAST

1/32"=1'-0"

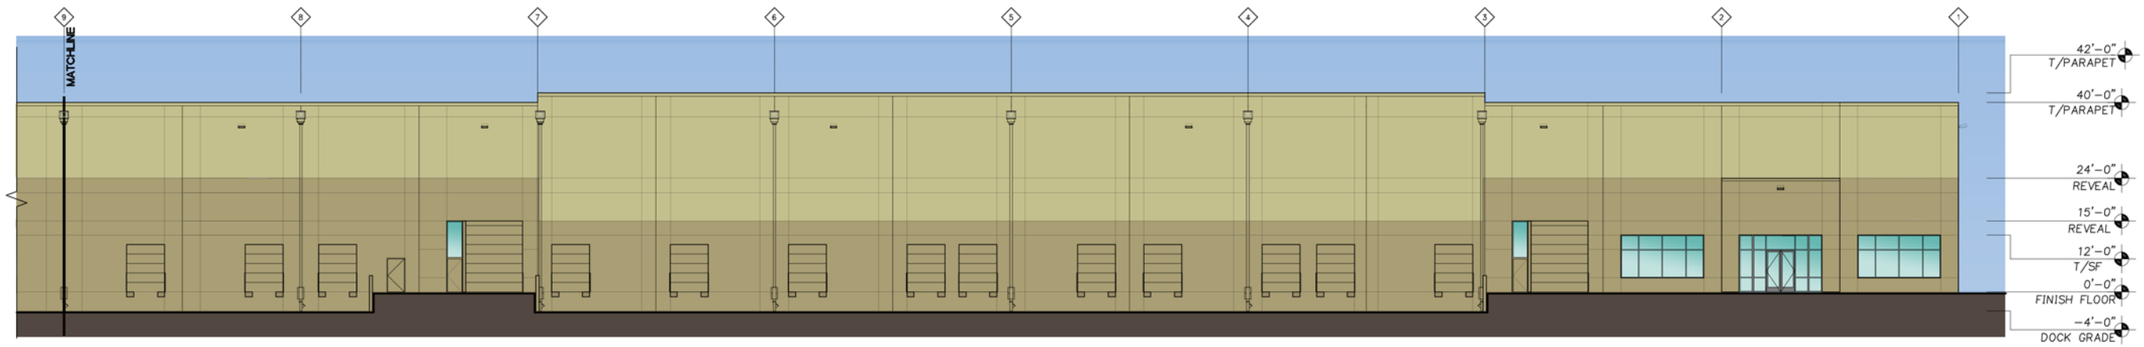

NORTH ELEVATION - WEST

1/32"=1'-0"

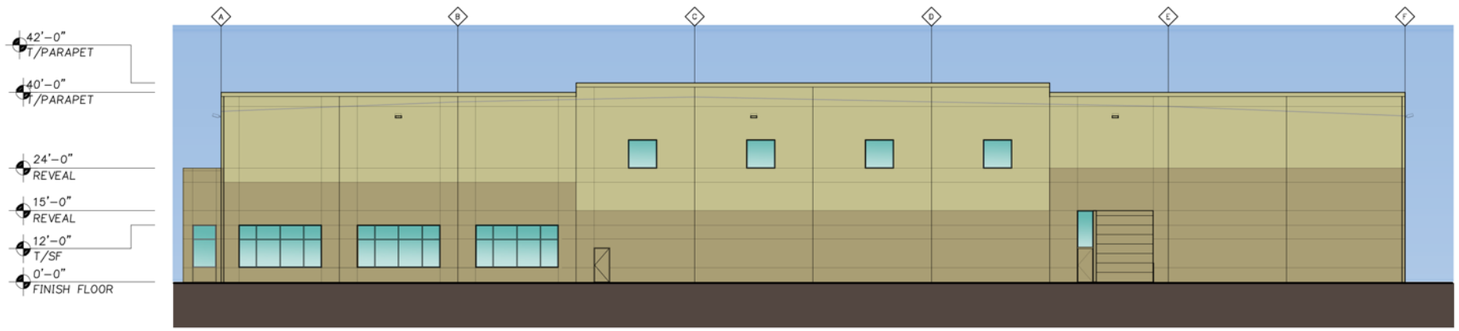

WEST ELEVATION

1/32"=1'-0"

COLOR 1
MILLER PAINT CO.
DARK GOAT/ P-1

COLOR 2
MILLER PAINT CO.
GOAT/ P-2

GLASS
PPG Solarcool
Azuria

32' CLEAR