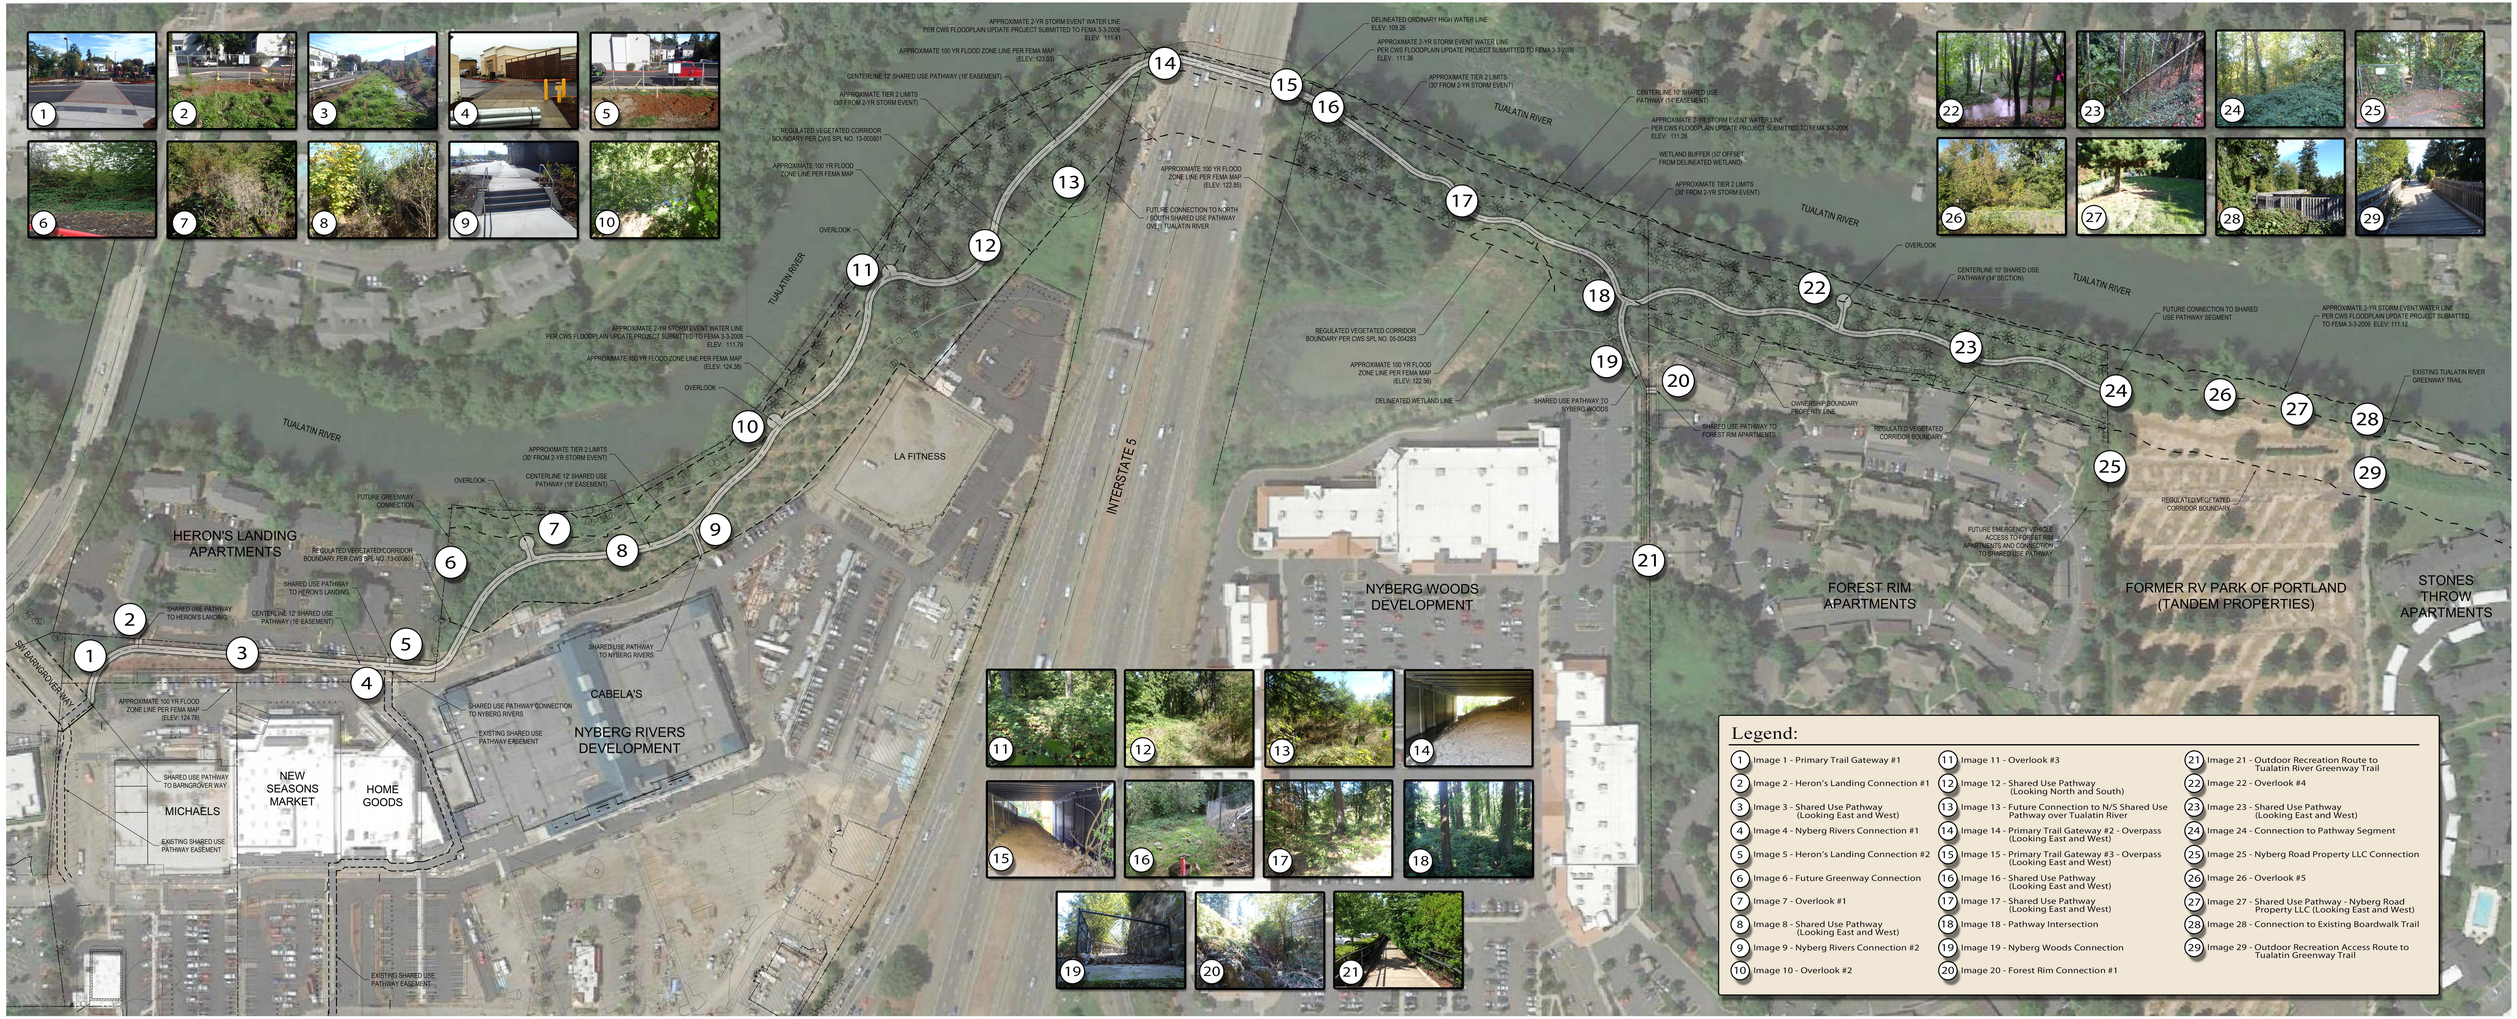

Tualatin River Greenway - Shared Use Pathway

Key Map

11-20-2014

Cardno Shaping the Future
PORTLAND
5415 SW WESTGATE DR, STE 100, PORTLAND, OR 97221
TEL (503) 419 - 2500 FAX (503) 419 - 2600
www.cardno.com

City of Tualatin

Tualatin, Oregon